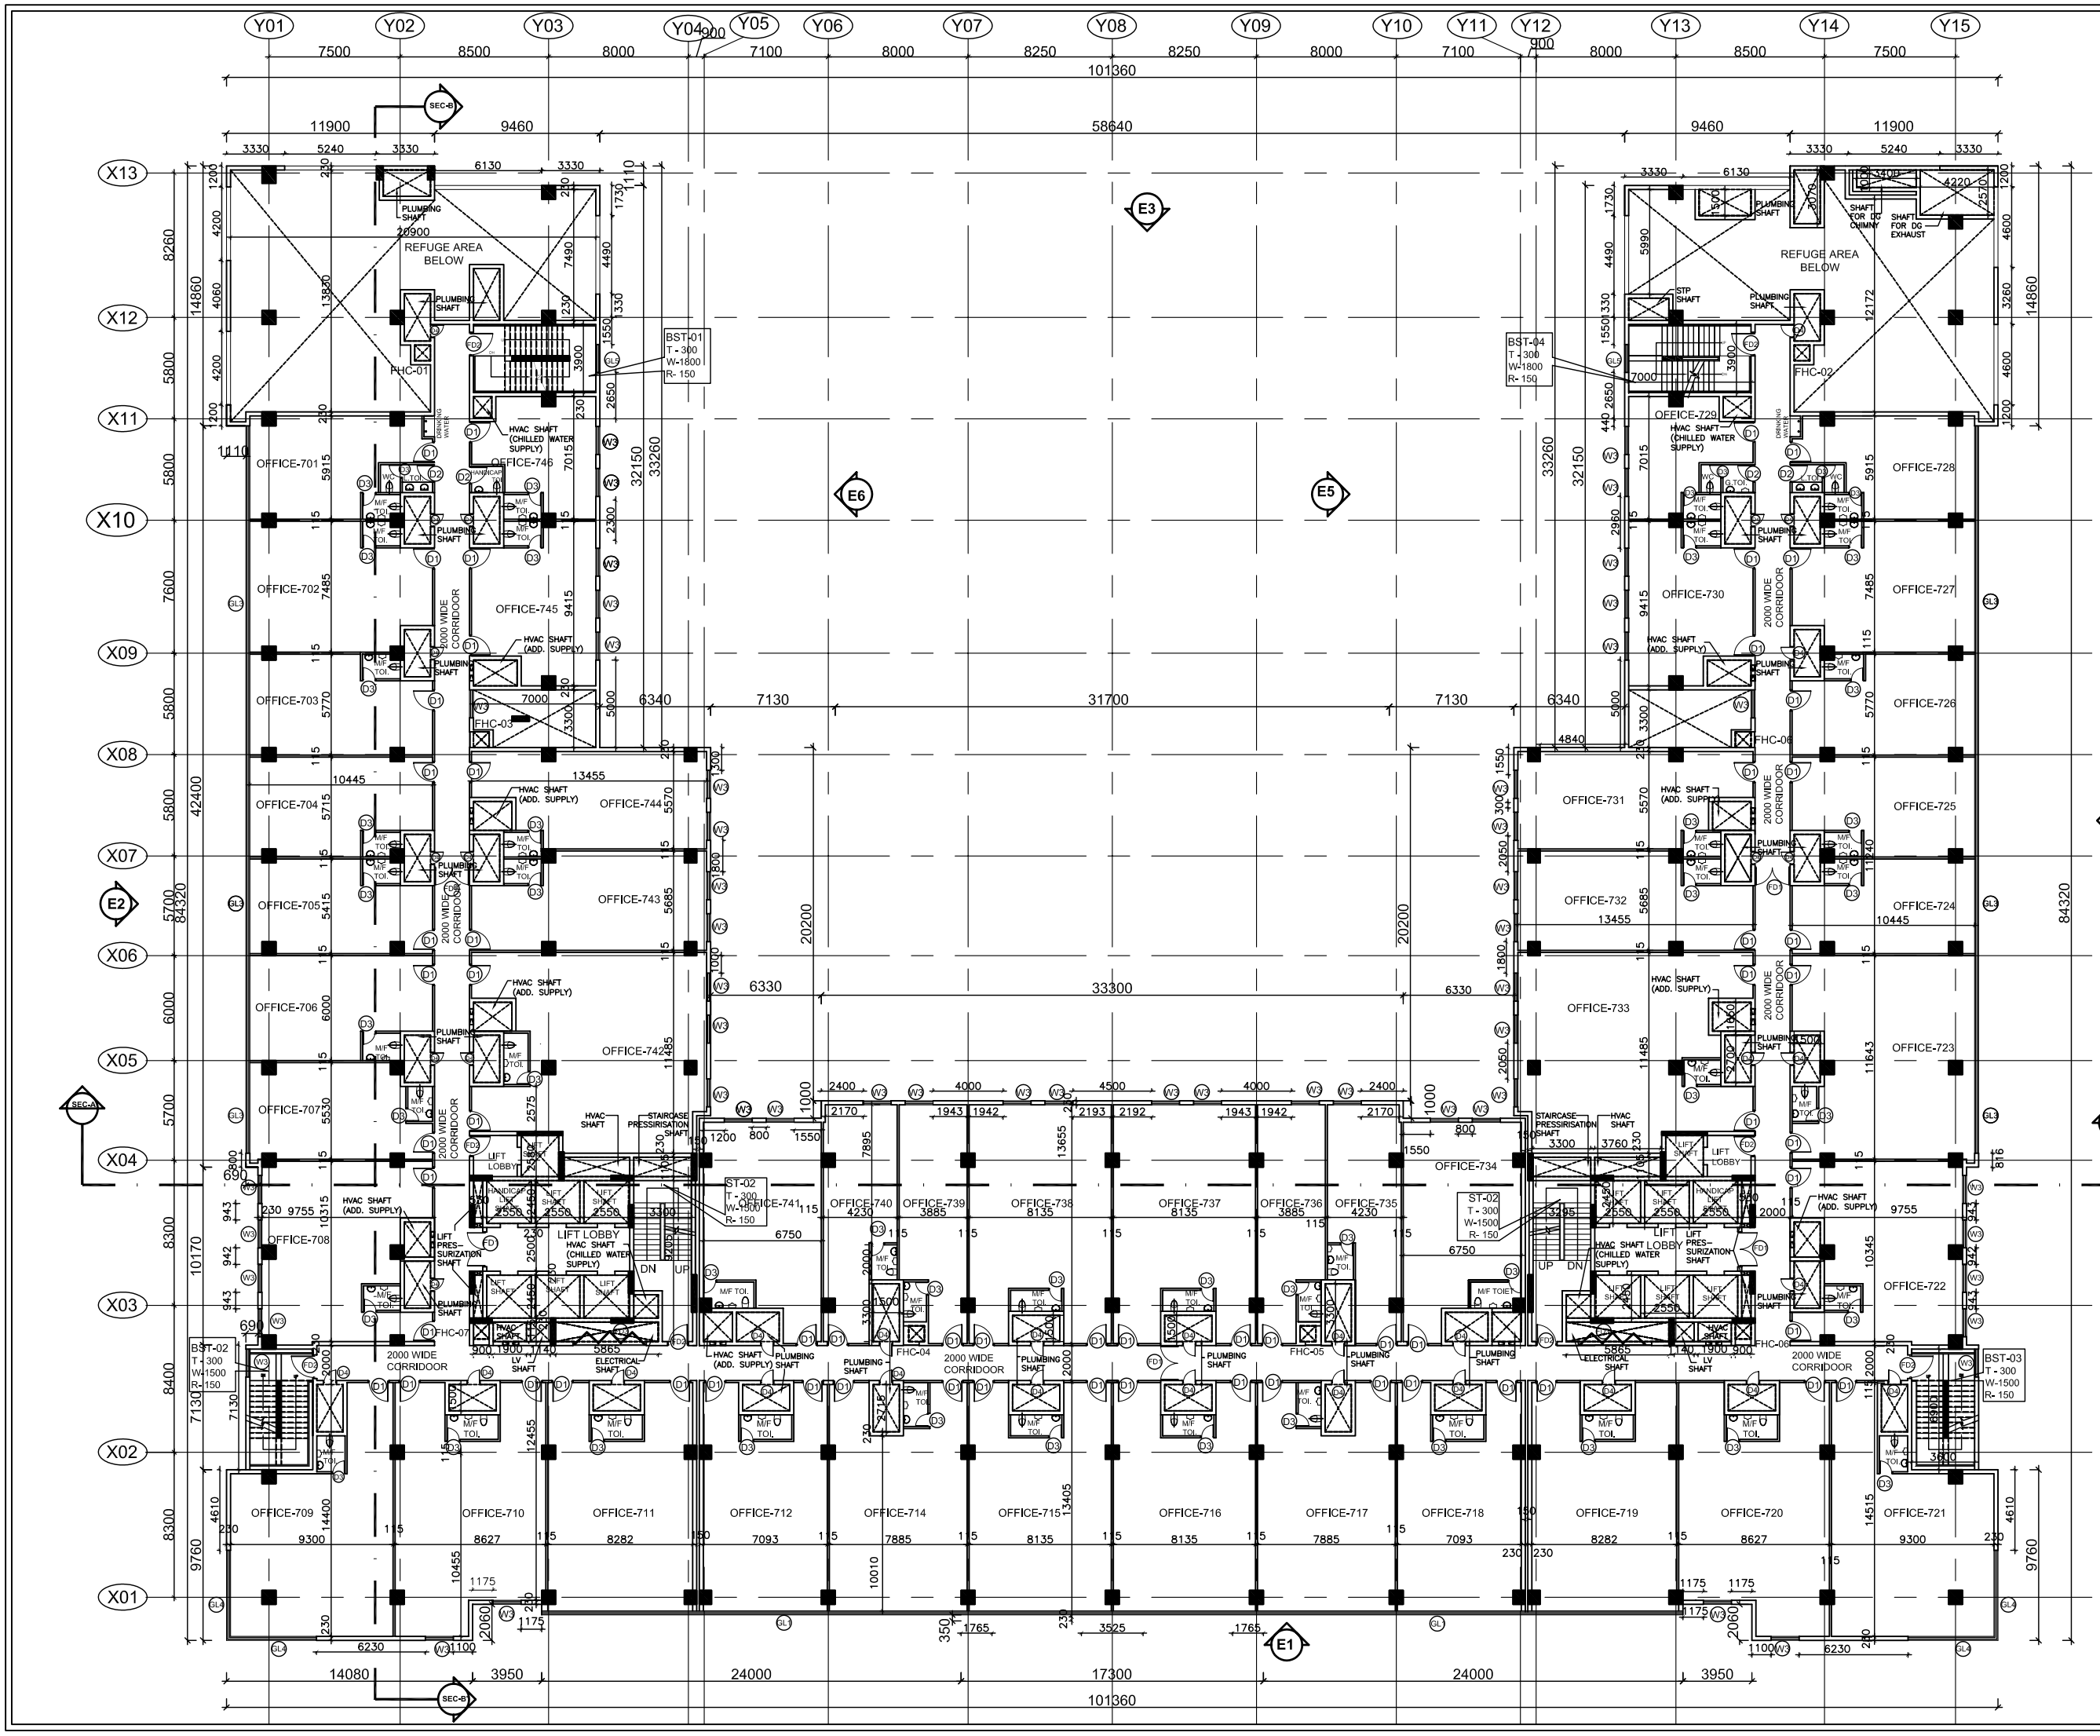

DWG.NO. DLF/SIEL/BLK-4/A-308

INSTRUCTION NOTES :

THIS COMMERCIAL DEVELOPMENT HAS BEEN CONCIEVED DESIGNED AND DRAFTED ON BASIS OF THE FOLLOWING PARAMETERS :

1. All usable spaceswill be centrally air conditioned . Therefore no provision has been made for natural ventilation of the floor spaces.
2. All toilets will be mechanically ventilated. Conditioned air will be sucked in to the toilets and vented out though a vent shaft.
3. Basement will be artificially ventilated through mechanical fans.
4. All spaces (office spaces, service basements etc.) will be artificially lit. Any natural light which is available in the office spaces is only incidental and not essential for the building function.
5. 100% Standby generated electricity will be provided for the entire electrical requirement of the total design scheme. This therefore thus includes standby electricity generation for all common services, fire services, lifts etc.
6. 100% Standby generated electricity will also be provided for the entire electrical load for ventilation, air-conditioning, lights.
7. This building will be sprinkled as per N.B.C norms

REVISIONS

DATE	REV. NO.	DESCRIPTION
04-03-10	R1	FLOOR PLANS REVISED
03-05-10	R2	FLOOR PLANS REVISED
01-07-10	R3	RERA & FAS REVISED

CONSULTANTS

STRUCTURAL CONSULTANTS

CIVTECH CONSULTANTS PVT LTD
B-62, LAJPAT NAGAR-IV, NEW DELHI-110 024
PHONE NO: 26461713, FAX NO: 26480065
E-mail : civtech@vsnl.com

MEP CONSULTANTS

SANELAC CONSULTANTS PVT LTD.
CORPORATE OFFICE:
[illegible]

DOOR SCHEDULE :

TYPE	OPENING SIZE	CILL LVL	LINTEL LVL	NOS.	DESCRIPTION
D1	1000x2100	FFF	+2100	81	DOOR
D2	750x2100	FFF	+2100	31	DOOR
D3	750x2100	FFF	+2100	57	DOOR
D4	2000x2100	FFF	+2100	2	FIRE EXIT
D5	2000x2100	FFF	+2100	2	FIRE EXIT (LIFT LOBBY)
D6	1000x2100	FFF	+2100	2	FIRE EXIT (LIFT LOBBY)
D7	1000x2100	FFF	+2100	1	ELECTRICAL SHAFT
D8	1000x2100	FFF	+2100	1	LV SHAFT
D9	1000x2100	FFF	+2100	1	FIRE CORRIDOR

WINDOW SCHEDULE :

TYPE	OPENING SIZE	CILL LVL	LINTEL LVL	DESCRIPTION
W1	1500x2400	750F	+2400	GLAZING
W2	1500x2400	750F	+2400	GLAZING
ARCHITECT:

DESIGN PLUS
designplus architecture

169-D, OKHLA Industrial Estate Phase - III, New Delhi - 110020
t: 4181 3854, 4181 3855, 2683 4317, 2683 4251
f: 2684 2171, e-mail: designplus@vsnl.com

OWNERS

Ms. DLF LTD
SANSAD MARG
NEW DELHI

PROJECT TITLE:

SHOPPING CUM OFFICE BUIL5NG, SIEL-1 (BLOCK-4)

DRAWING TITLE:

SEVENTH FLOOR PLAN
LEVEL +28950

DEALT BY: RAHUL | APPROVED BY:
CHKD BY: SM
SCALE: 1:100 | DATE: 04.05.10 | NORTH

SIGN :
- FOR TENDER
- FOR INFORMATION
- FOR EXECUTION
- FOR APPROVAL

A

DRAWING NO. DLF/SIEL/BLK-4/A-308 | REVISION. R4